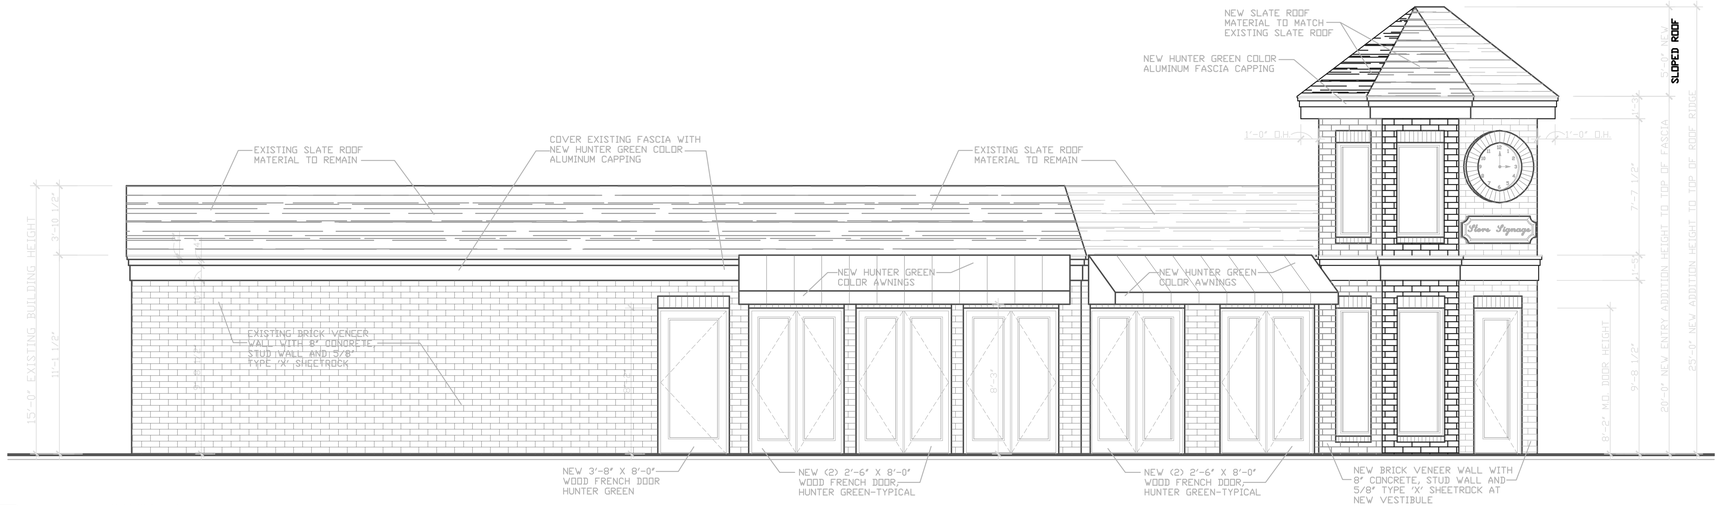

LEFT SIDE EXTERIOR ELEVATION (Existing Conidition with New Design Planning)

SCALE: 1/4" = 1'-0"

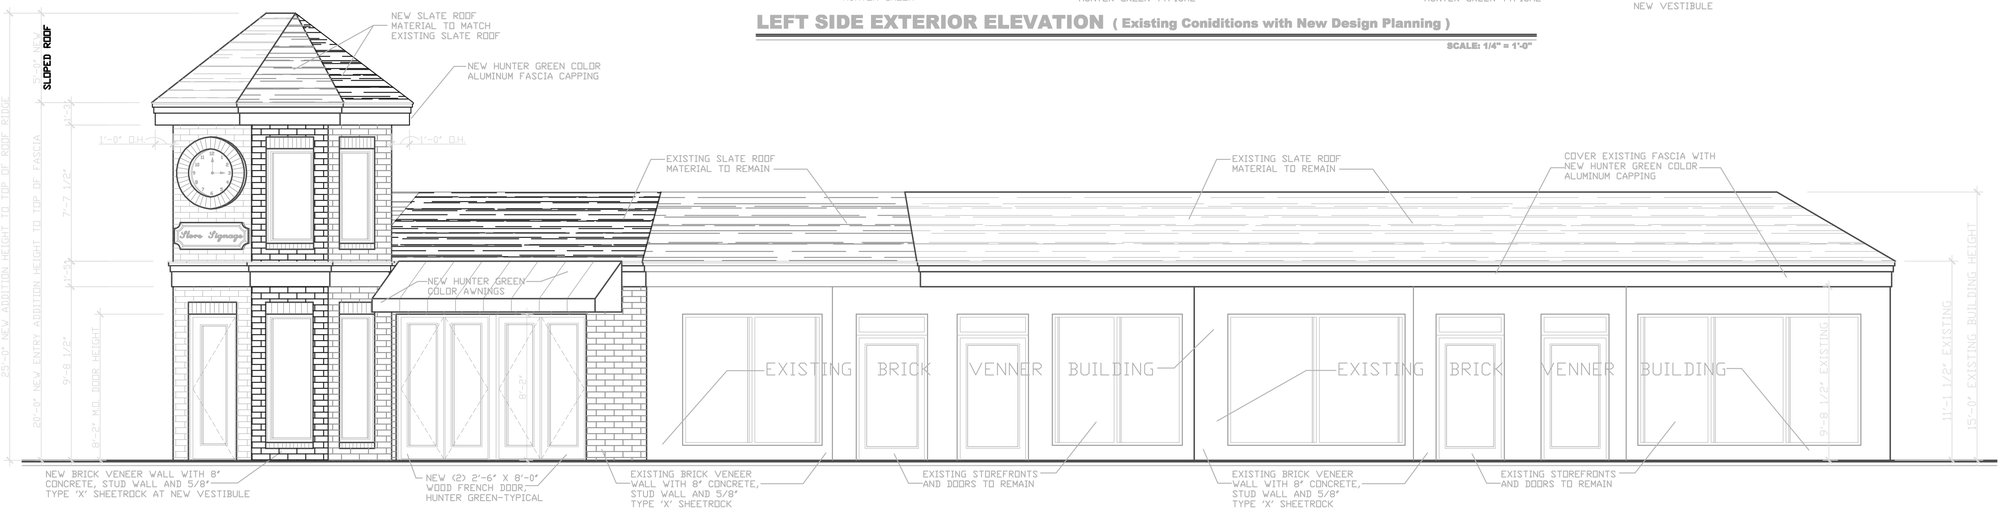

FRONT EXTERIOR ELEVATION (Existing Conidition with New Design Planning)

SCALE: 1/4" = 1'-0"

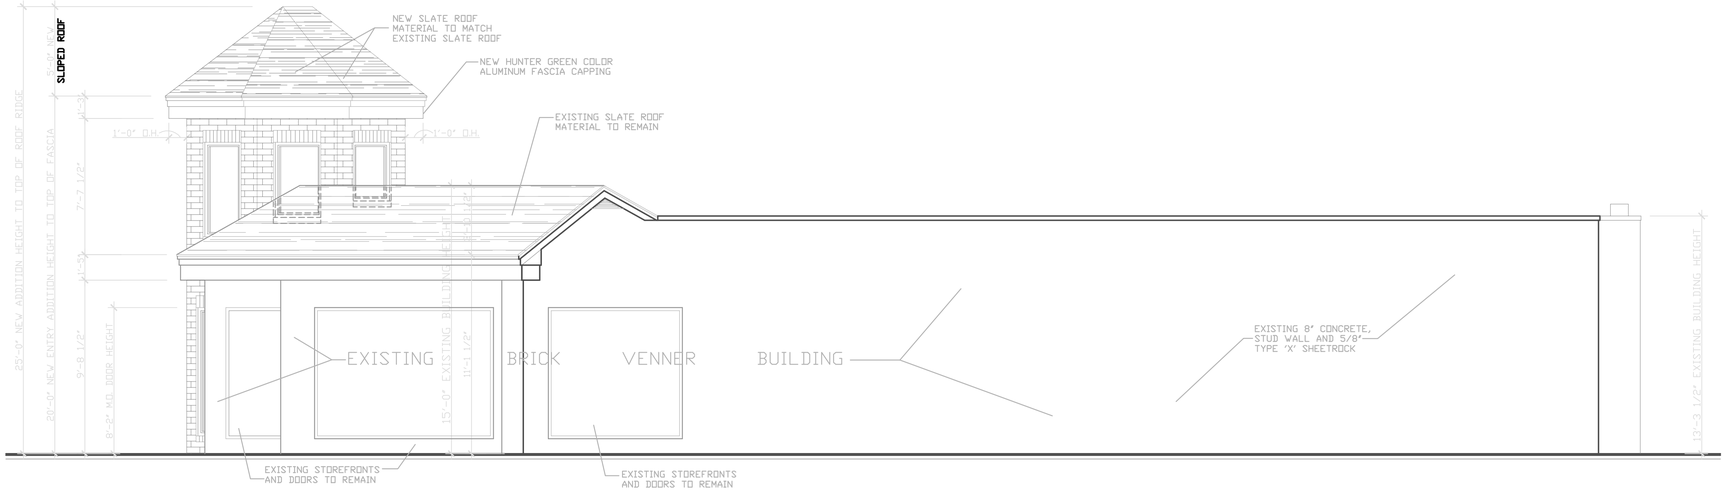

RIGHT SIDE EXTERIOR ELEVATION (Existing Conidition with New Design Planning)

SCALE: 1/4" = 1'-0"

SEAL:

These design drawings have been prepared exclusively for the above mentioned client for the architect, Benjamin Rutella, exclusively. These drawings are the sole property of the architect of record. Any reproduction, in part or in whole, or any unauthorized use without the written permission of the architect, drafting firm, contracting office or for publication use, in part or in whole shall be strictly prohibited by the U.S. and international by-laws and as per approved copyright laws effective 1994. If re-used or copied in part or in whole the client agrees and is hereby bound to the fullest extent for all damages, liabilities, commissions and costs arising from such unauthorized use. Do not scale drawings. Verify all dimensions at the jobsite and notify architect of any discrepancies before construction. Use of the design and concepts contained herein is restricted by written consent from the architect on record.

BENJAMIN RUTELLA ARCHITECTS
DESIGN CLASSICS
BENJAMIN RUTELLA, R.A., AIA
237 EAST BROADWAY
LONG BEACH, NEW YORK 11561
(516) 431-7757
E-MAIL: brutella@verizon.net

PROJECT: PROPOSED DINETTE / CAFE AND CONVENIENCE STORE USE PERMIT with INTERIOR RENOVATION & VEST. ADDITION

LOCATION: 240 NORTH WINDSOR AVENUE BRIGHTWATERS, N.Y. INCORPORATED VILLAGE OF BRIGHTWATERS

TENANT: UNDETERMINED

PROPERTY OWNER: ROCKWELL REALTY, CORP.

REVISIONS:

COMPLETION DATE:
October 1, 2015 and May 21, 2016

DRAWN BY: BENJAMIN RUTELLA, R.A.
START DATE: July 28, 2015
CHECKED BY: BENJAMIN RUTELLA, R.A.
DATE: August 6, 2015

DRAWINGS
EXISTING EXTERIOR ELEVATIONS WITH PROPOSED NEW FRONT ENTRY VESTIBULE ADDITION

SHEET#
A-2
FILE # 0728–2015